Scale: See Plan	Date: 09/10/12	By: JEM

UTILITY DISTRIBUTION SYSTEMS

STORM DRAIN

STANFORD UNIVERSITY
FACILITIES OPERATIONS
UTILITIES DIVISION
327 Bonair Siding Stanford, CA. 94305-7270
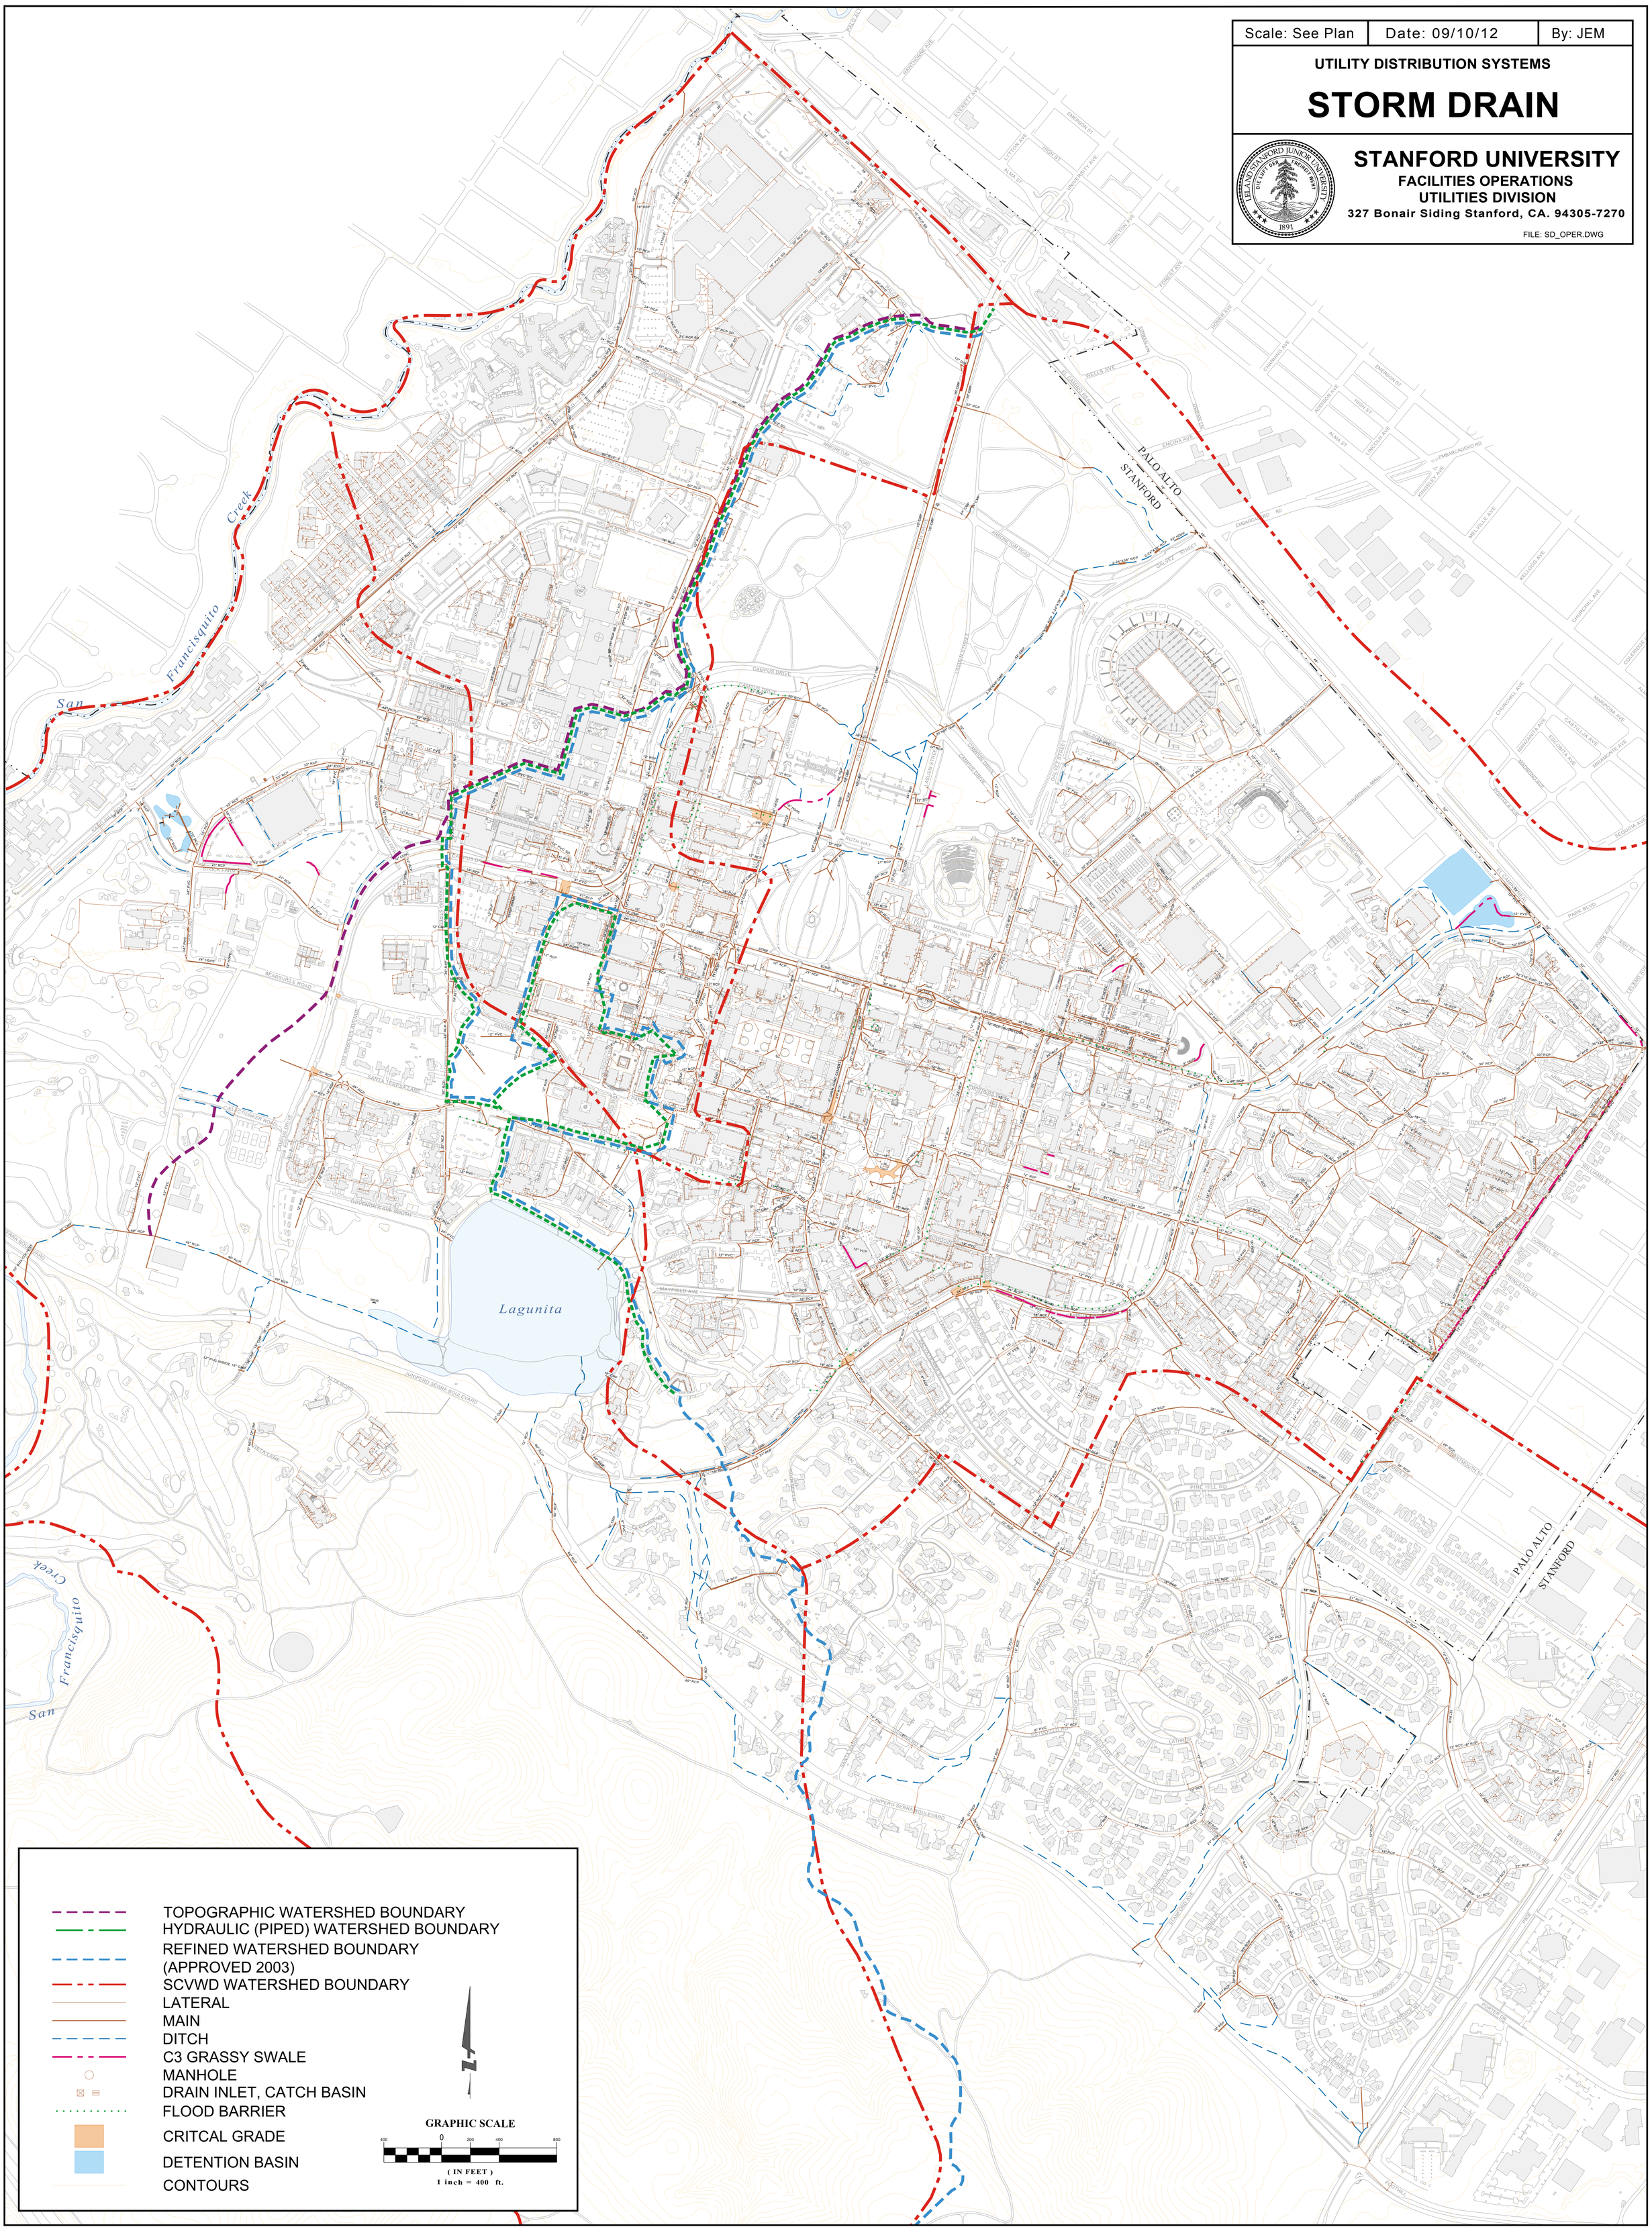
FILE: SD_OPER.DWG